Name of Work : Repair and Maintenance of Roads and Drains in Ward No.09 (Vidyaranyapura).

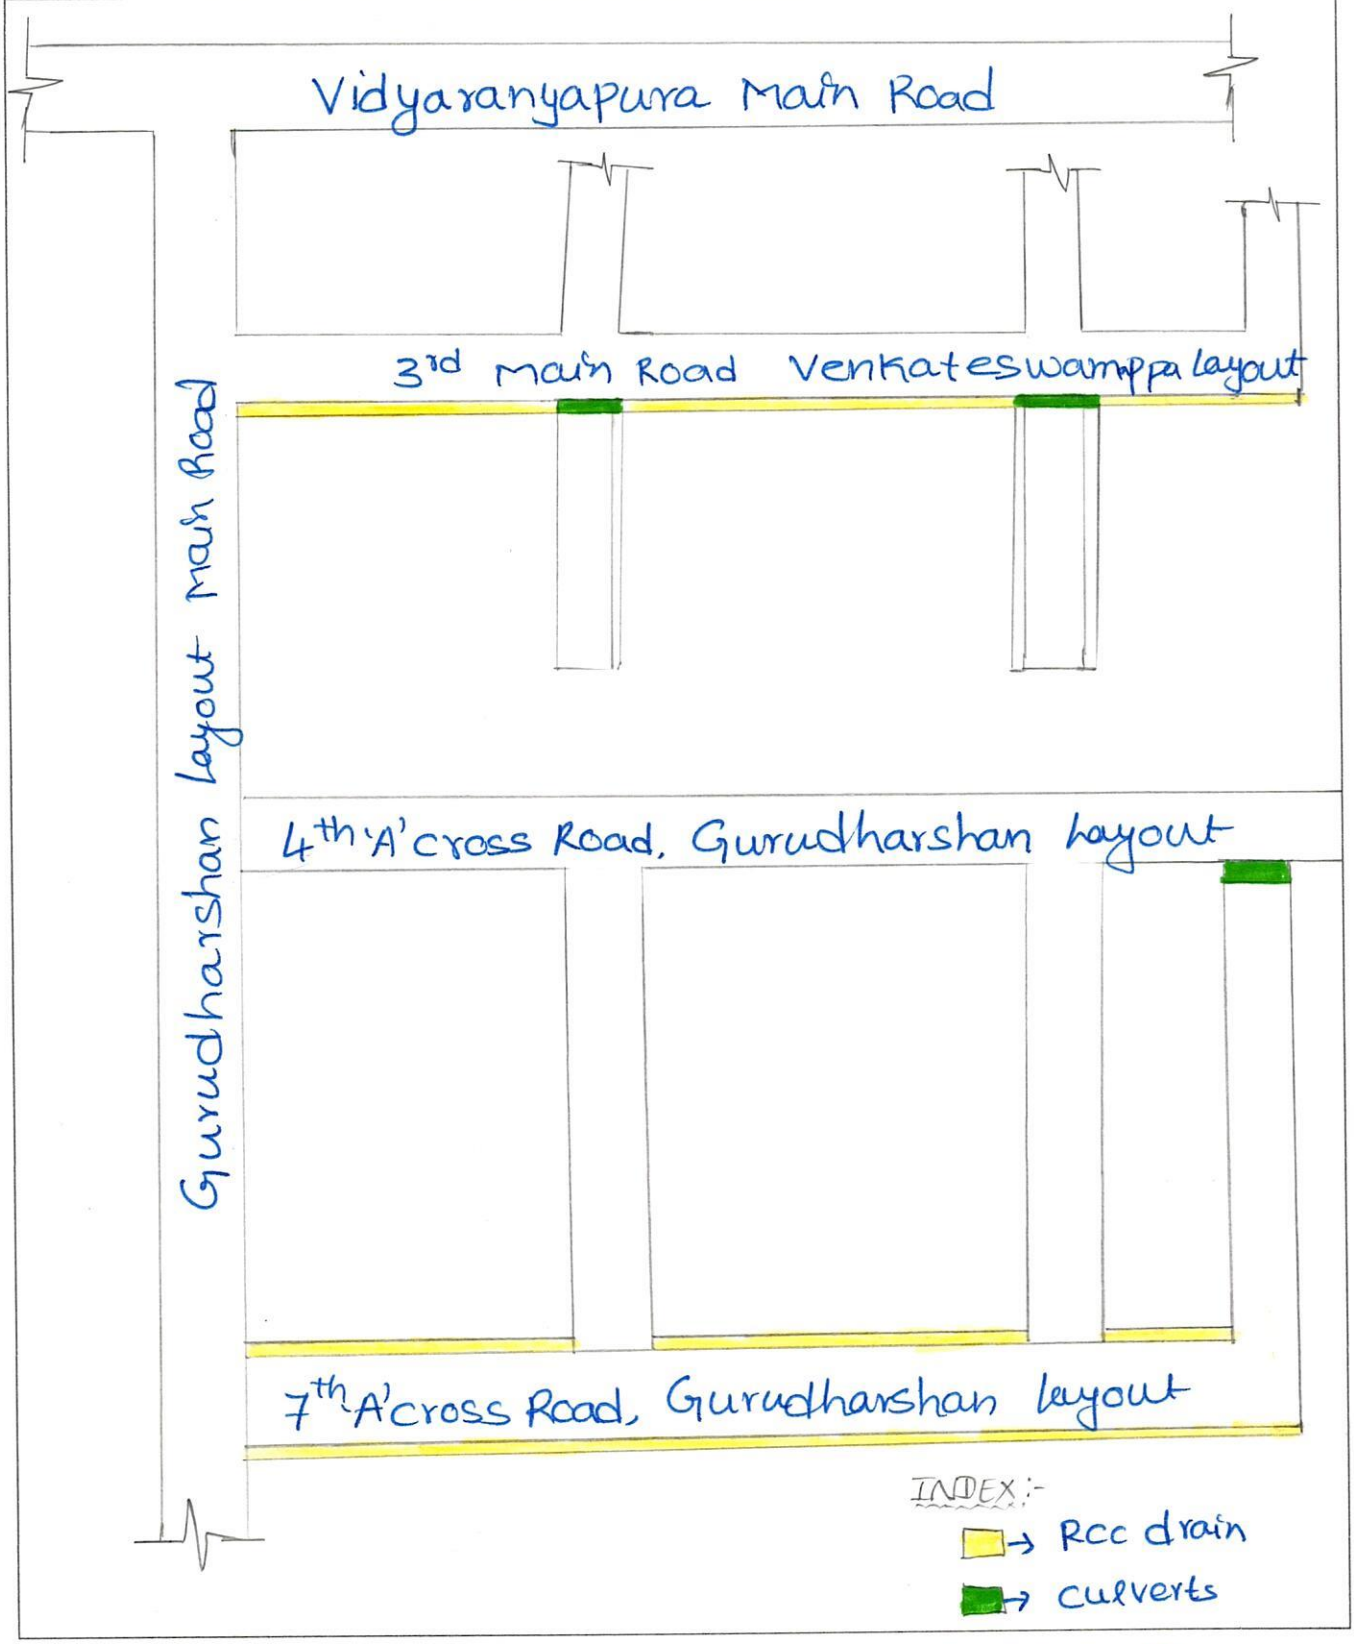

ASSISTANT EXECUTIVE ENGINEER
Vidyaranyapura Sub-Division
Bruhath Bengaluru Mahanagara Palike